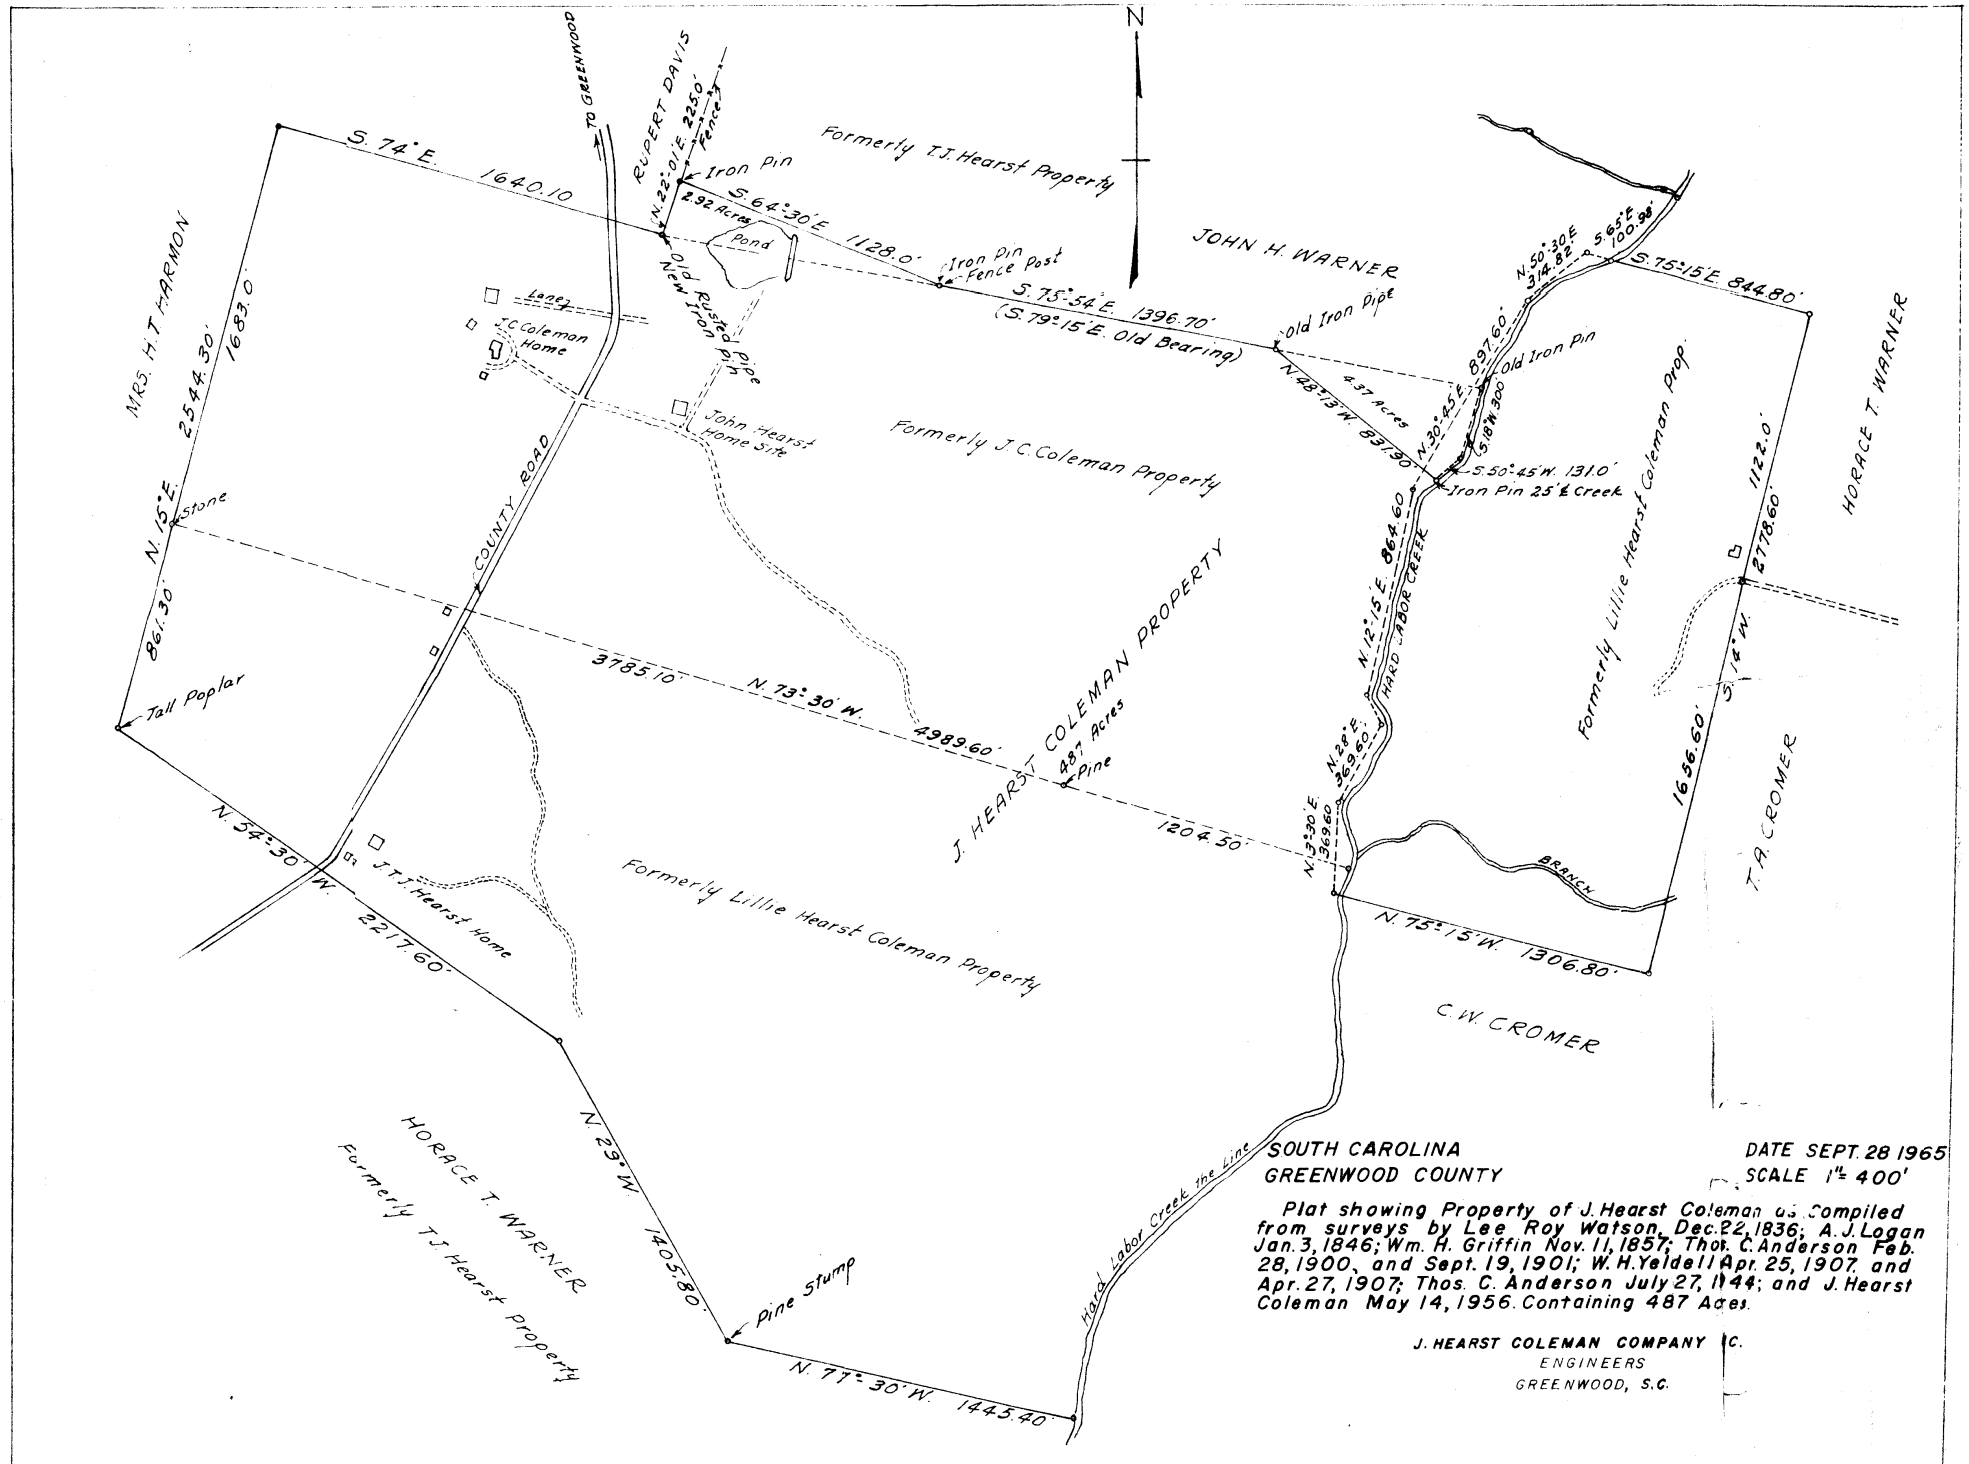

SOUTH CAROLINA
GREENWOOD COUNTY

DATE SEPT. 28 1965
SCALE 1" = 400'

Plat showing Property of J. Hearst Coleman as Compiled from surveys by Lee Roy Watson, Dec. 22, 1836; A. J. Logan Jan. 3, 1846; Wm. H. Griffin Nov. 11, 1857; Thos. C. Anderson Feb. 28, 1900, and Sept. 19, 1901; W. H. Yeldell Apr. 25, 1907, and Apr. 27, 1907; Thos. C. Anderson July 27, 1944; and J. Hearst Coleman May 14, 1956. Containing 487 Acres.

J. HEARST COLEMAN COMPANY INC.
ENGINEERS
GREENWOOD, S.C.

Plat book 13 page 17